199510.212249 NAK-FIR1

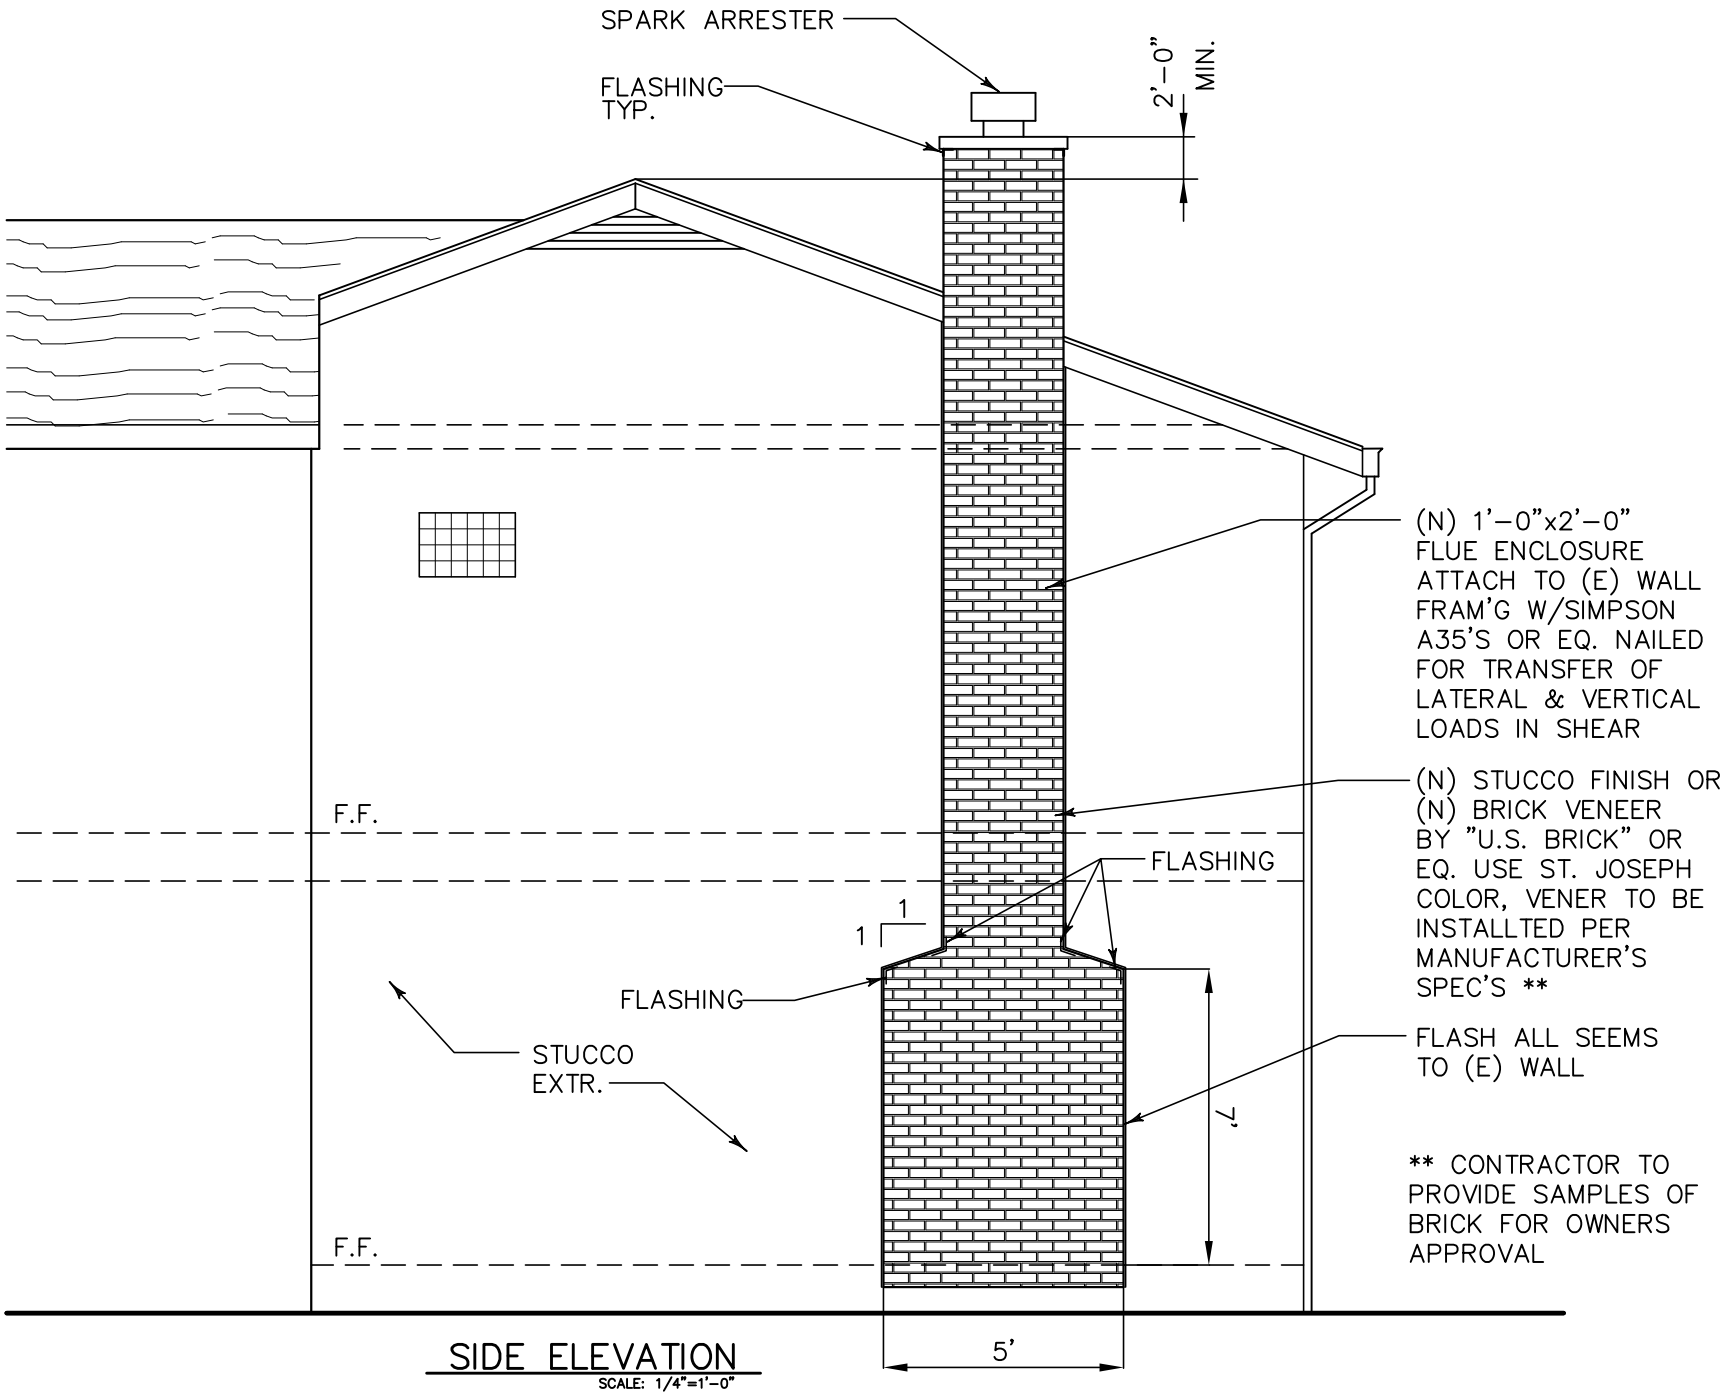

SIDE ELEVATION

SCALE: 1/4"=1'-0"

DATE: 10/23/95

DESIGN: R.V.

APPROVED BY: W.C.P.

FIREPLACE INSERT ENCLOSURER ELEVATION

NAKAJI RESIDENCE
4387 FALLBROOK RD.
CONCORD, CA

W. CHARLES PERRY & ASSOC.
1730 AMPHELETT BLVD. SUITE 100
SAN MATEO, CA 94402-2709
(415) 570-5158

JOB: 9510

PAGE: 3 of 3